

**MONUMENT RECORD**  
**State of Indiana - County of Monroe**

**Section: 05**

**Township: 9 North**

**Range: 1 East**

**Corner ID: Ben So E-05**

**Monument Description & Remarks:** Perpetuated Sandstone with "+" at SW corner of section; old witness nails not found (see attached tie sheet), new witnesses set. Stone measured 0.18' (h) x 0.80' (l) x 0.40' (w).


Reference Legal Survey Book No. 2, Page 263, County Surveyor's Office.

**References On File:** Previously tied off January 31, 1979. Reference survey of "The Colony" prepared by Lee Utt, R.L.S. No. S0089, Cabinet C, Envelope 145, Co. Recorder's.

**RECOVERY TIE DRAWING**

Field Book 99-01 Page No. 54

USGS Unionville Quad

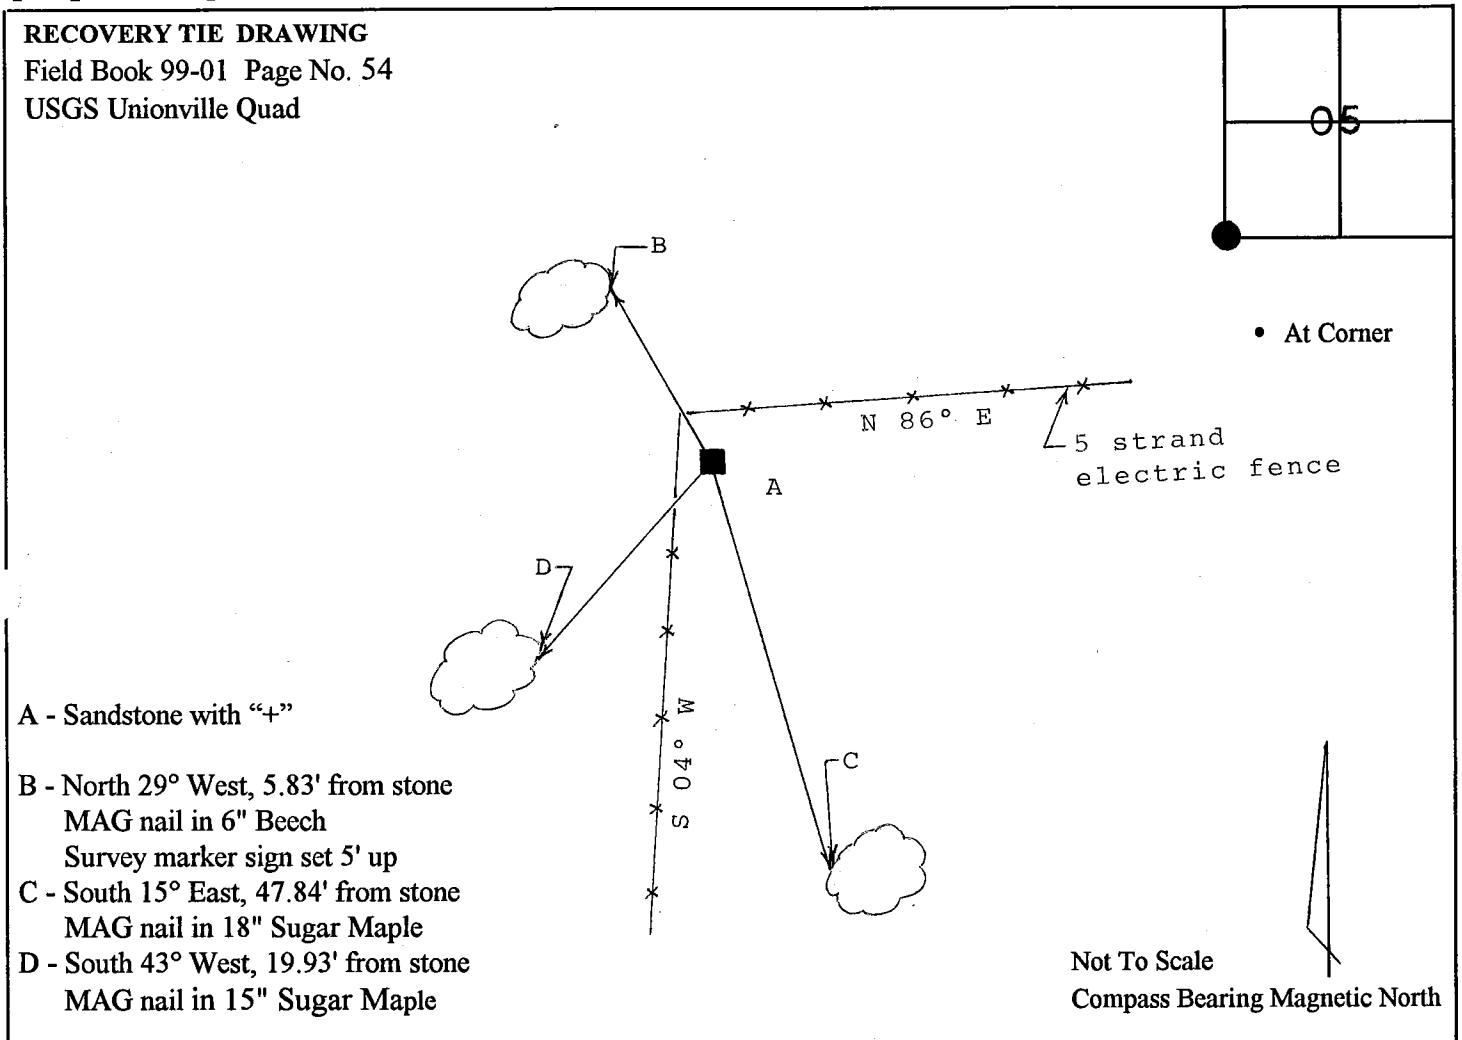


I, Kevin P. Enright, Monroe County Surveyor, hereby certify that this document was prepared under my direction in accordance with the provisions of Section 36-2-12-11 of the Indiana Code; and the above data is given under my hand and seal this 30th day of September, 1999.

*Kevin P. Enright*

Administered by the Monroe County Surveyor Review Board

Date: November 18, 1999

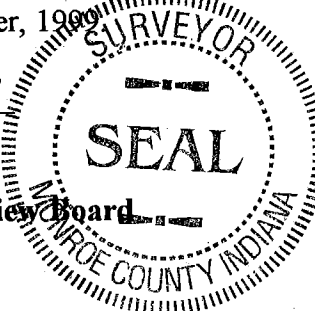

MONUMENT RECORD

STATE OF INDIANA - COUNTY OF MONROE

SECTION 8, TOWNSHIP 9 NORTH, RANGE 1 EAST



MONUMENT DESCRIPTION & REMARKS

SANDSTONE WITH "X", SIZE: .4' X .8' WITH .4' X .4' TOP

FLUSH WITH GROUND, OLD FENCE TO EAST ON EAST SIDE OF

HOLLOW IN WOODED AREA.

RECOVERY TIE DRAWING

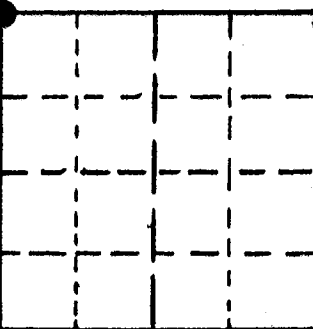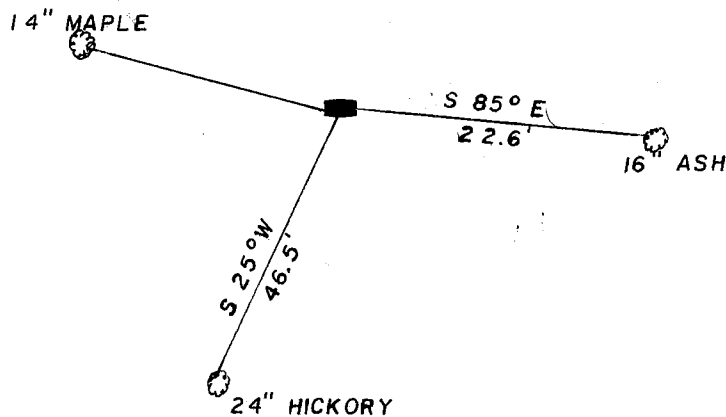

(●) AT CORNER



NOT TO SCALE

STATE OF INDIANA

COUNTY OF MONROE

I, EDMUND O. FARKAS HEREBY CERTIFY THAT THIS DOCUMENT WAS PREPARED UNDER MY DIRECTION IN ACCORDANCE WITH THE PROVISIONS OF SECTION 17-3-64-4 - 17-3-64-8 OF THE INDIANA CODE, BEING ACTS OF 1965, CHAPTER 319; AND THE ABOVE DATA IS GIVEN UNDER MY HAND AND SEAL THIS 31 DAY OF JANUARY, 1979 A.D.

SPACE  
RESERVED  
FOR  
RECORDING  
OFFICER.

INDIANA REGISTERED LAND SURVEYOR NO. \_\_\_\_\_

OR \_\_\_\_\_

UNITED STATES GOVERNMENT AGENCY

TITLE \_\_\_\_\_

TOWNSHIP:  
BENTON

CORNER I.D.

E - 29

RSID002225

SECTION 8TOWNSHIP 9NRANGE 1E# 5N 89° 15' 17" E  
2593.00

BenSo. E05

NW, NW

NE, NW

NW, NE

NE, NE

SW, NW

SE, NW

SW, NE

SE, NE

NW, SW

NE, SW

NW, SE

NE, SE

SW, SW

SE, SW

SW, SE

SE, SE

N 00° E  
2821.23# 17

AZIMUTH and BEARING DATUM DESCRIPTION

DATE 11-18-74SURVEY PARTY T. Dougherty - R. Sudbury - D. GRAHAMCOMMENTS Original Stone found flush w/ ground

REFERENCE SKETCH ( use back if ness.)

